Appendix 2
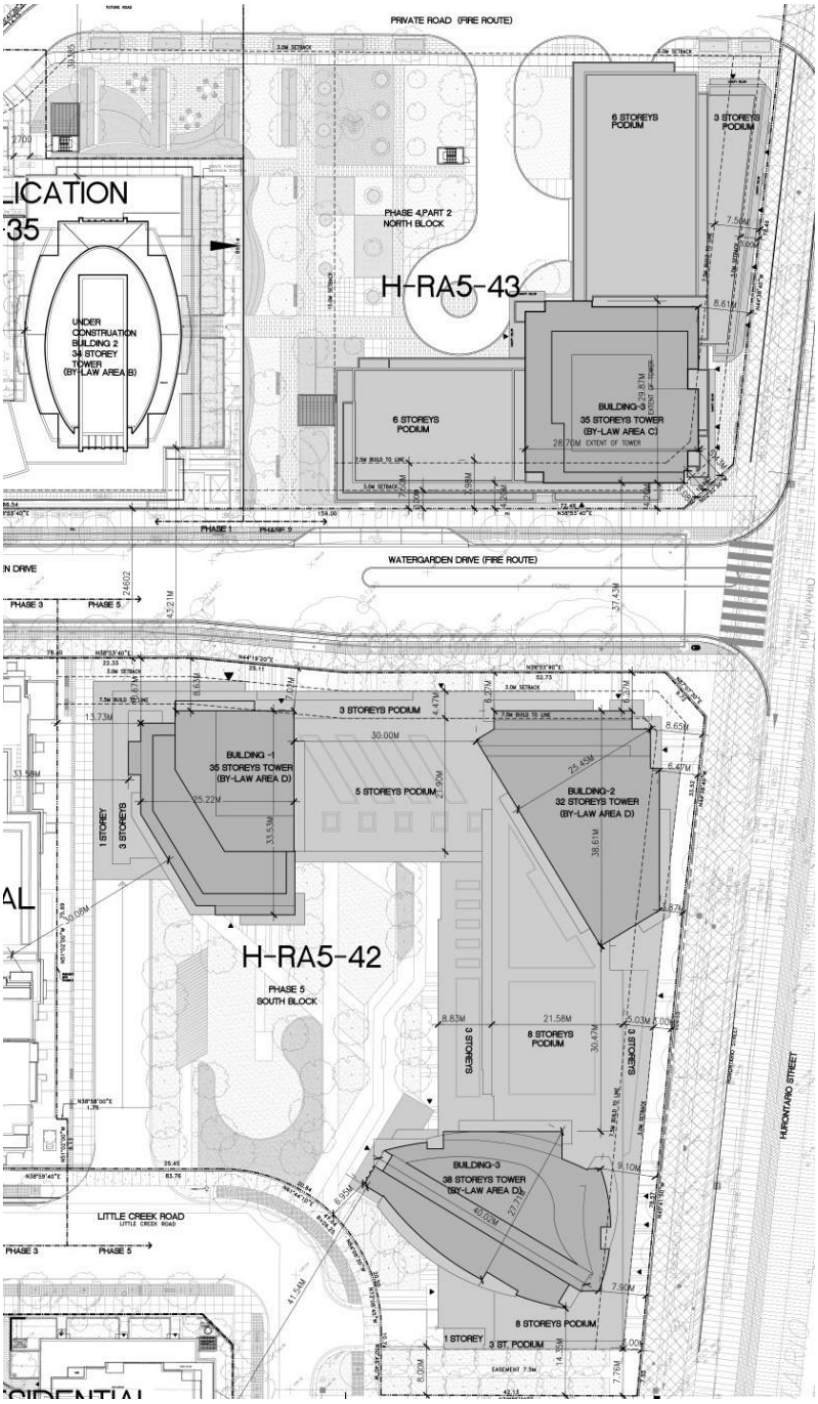
Concept Plan