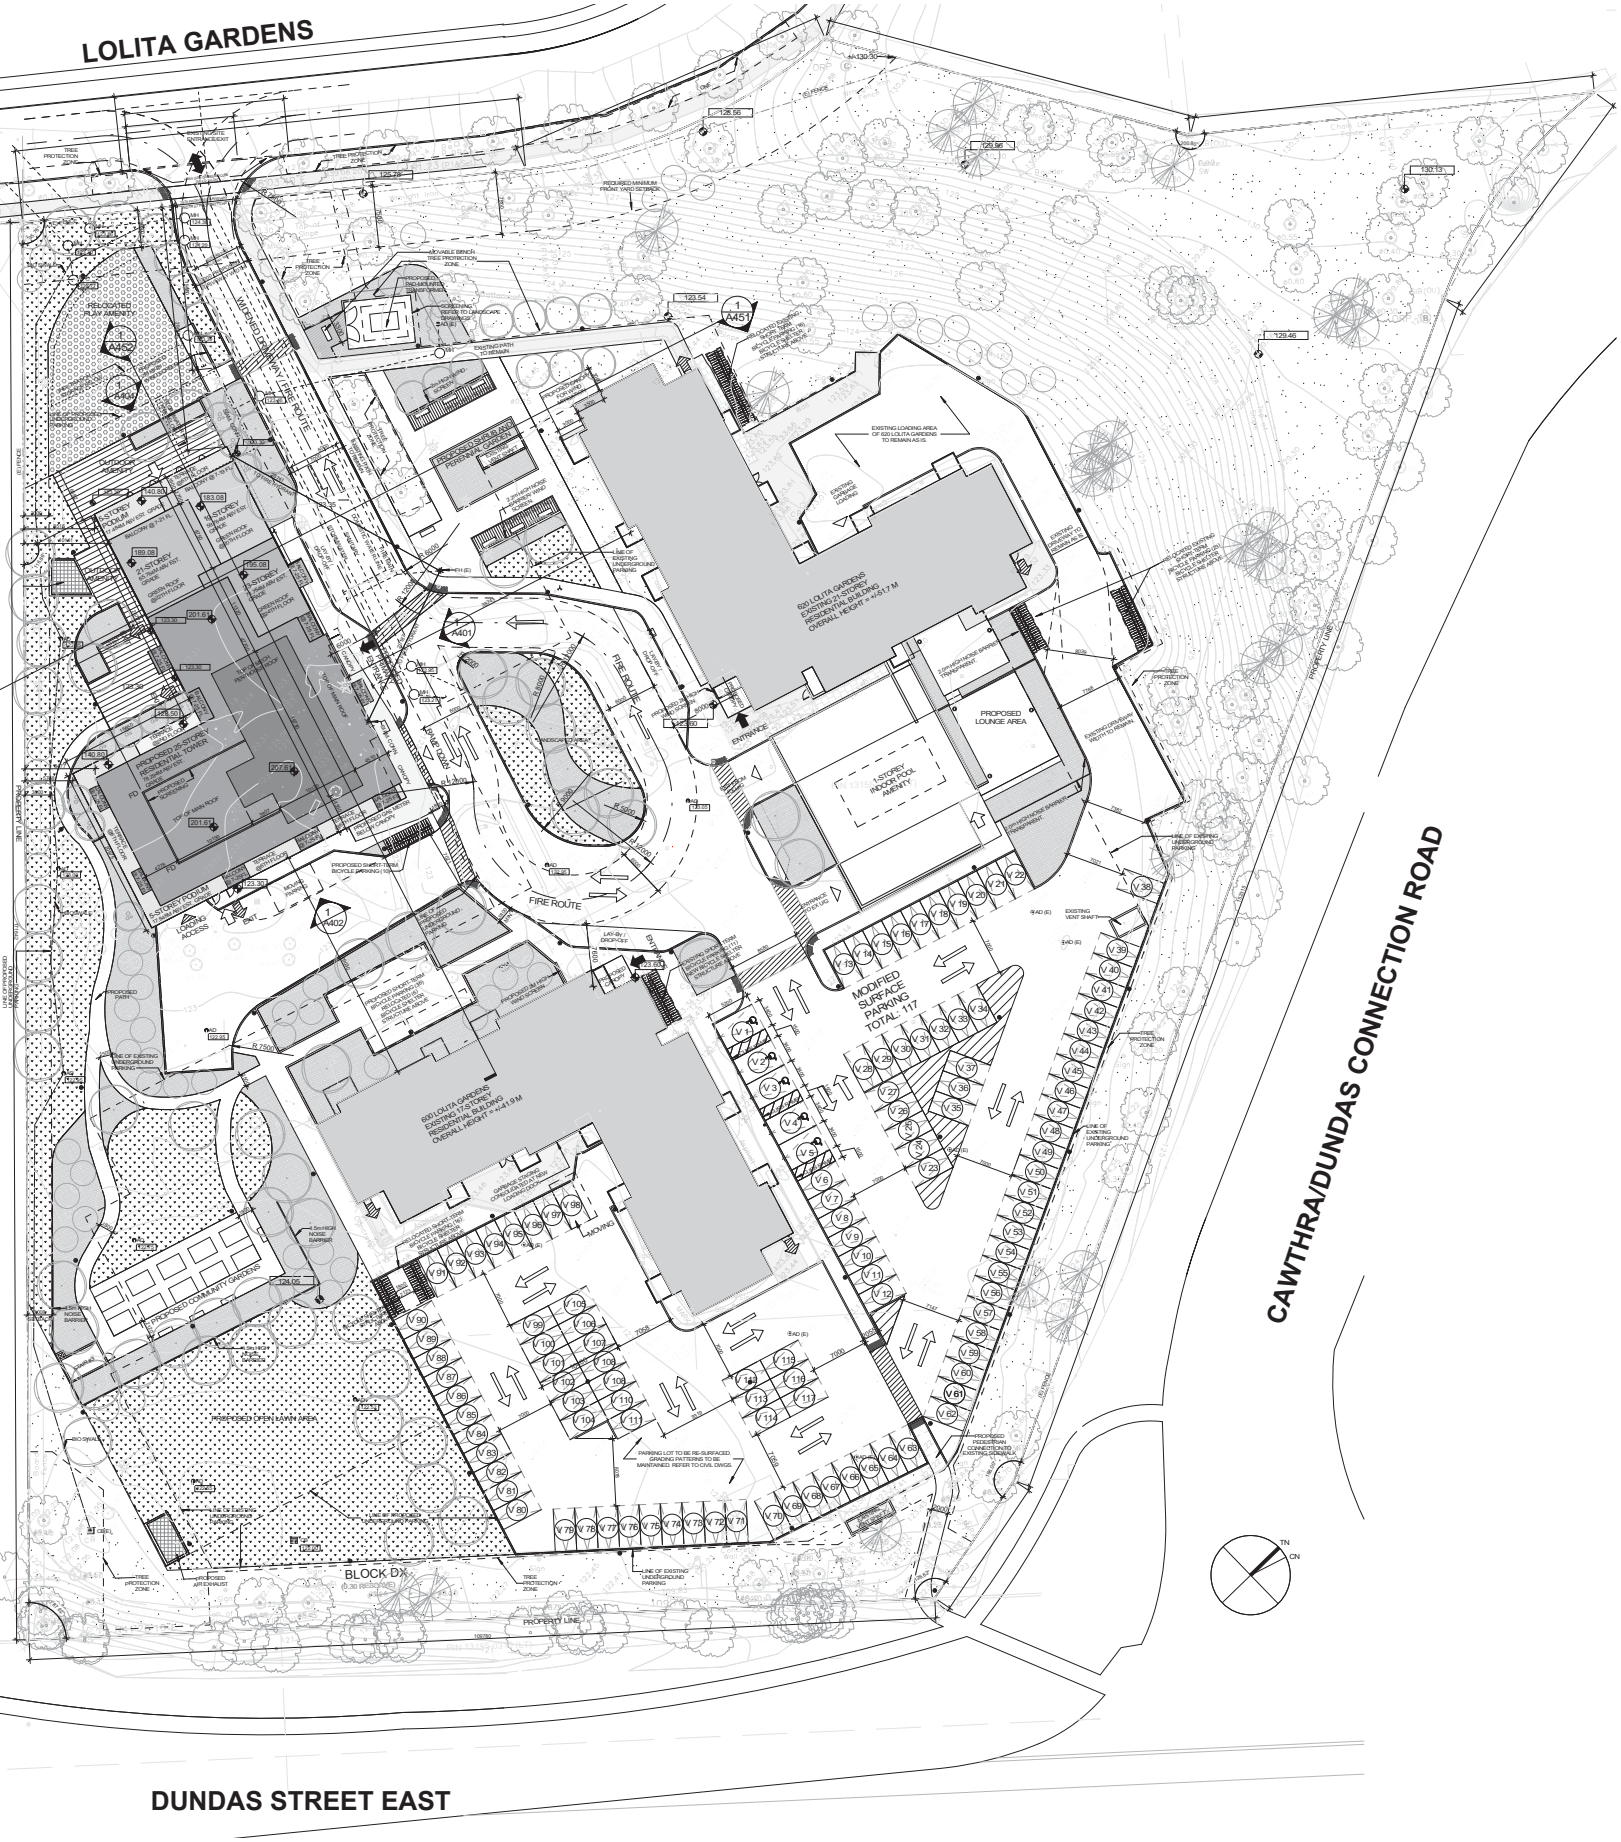
LOLITA GARDENS
CAWTHRA/DUNDAS CONNECTION ROAD
DUNDAS STREET EAST
FIRE ROUTE
ENTRANCE
PROPOSED LOUNGE AREA
MODIFIED SURFACE PARKING TOTAL: 117
BLOCK D
PROPOSED COMMUNITY GARDENS
PROPOSED OPEN LAWN AREA
PROPERTY LINE