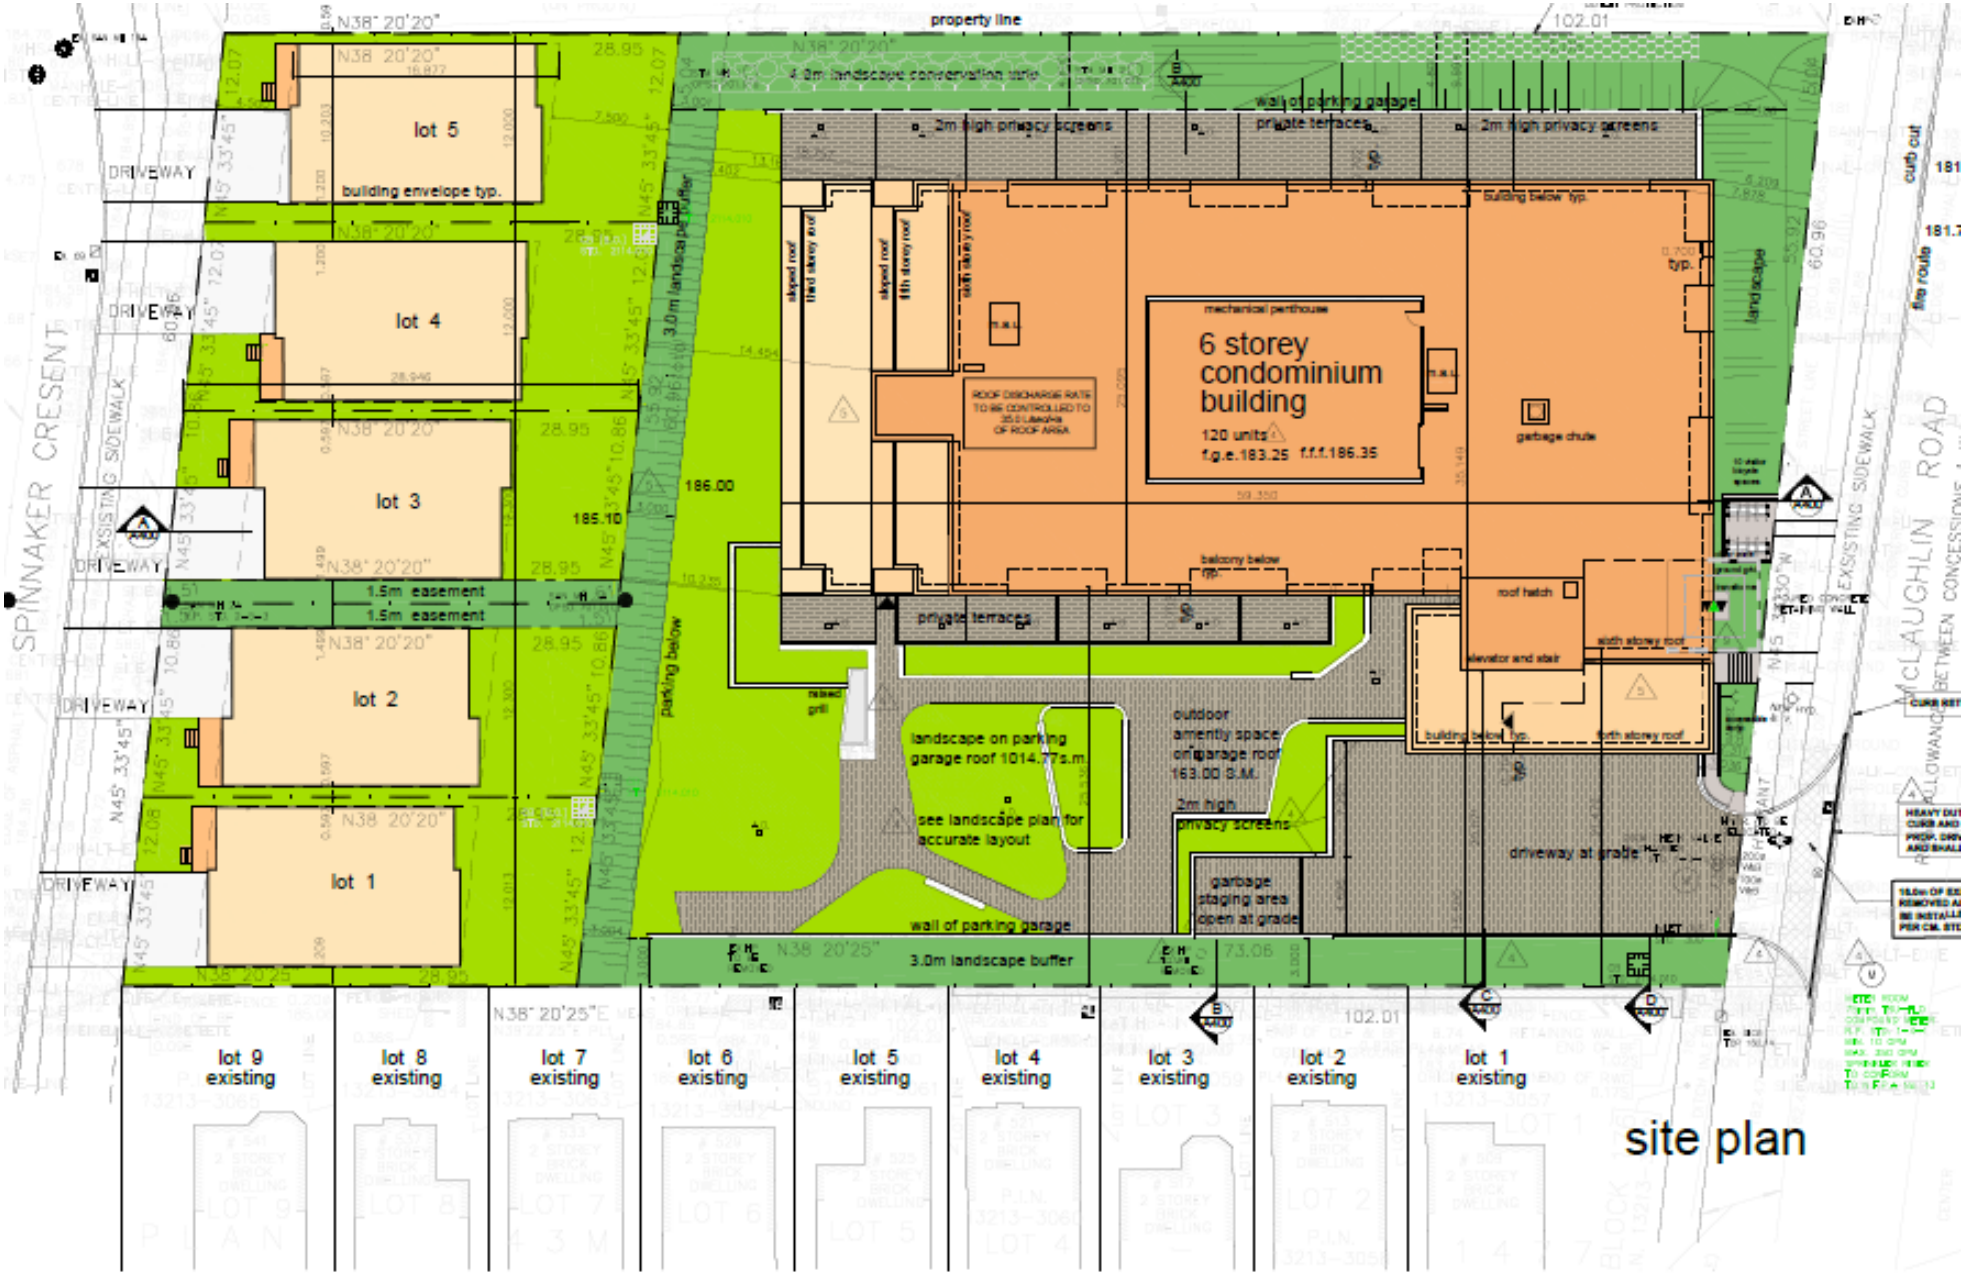Appendix 2: Concept Plan